


Kitchform

Sage & oak kitchen

Floor plan

DEMO MEASUREMENTS · DESIGN PROPOSAL

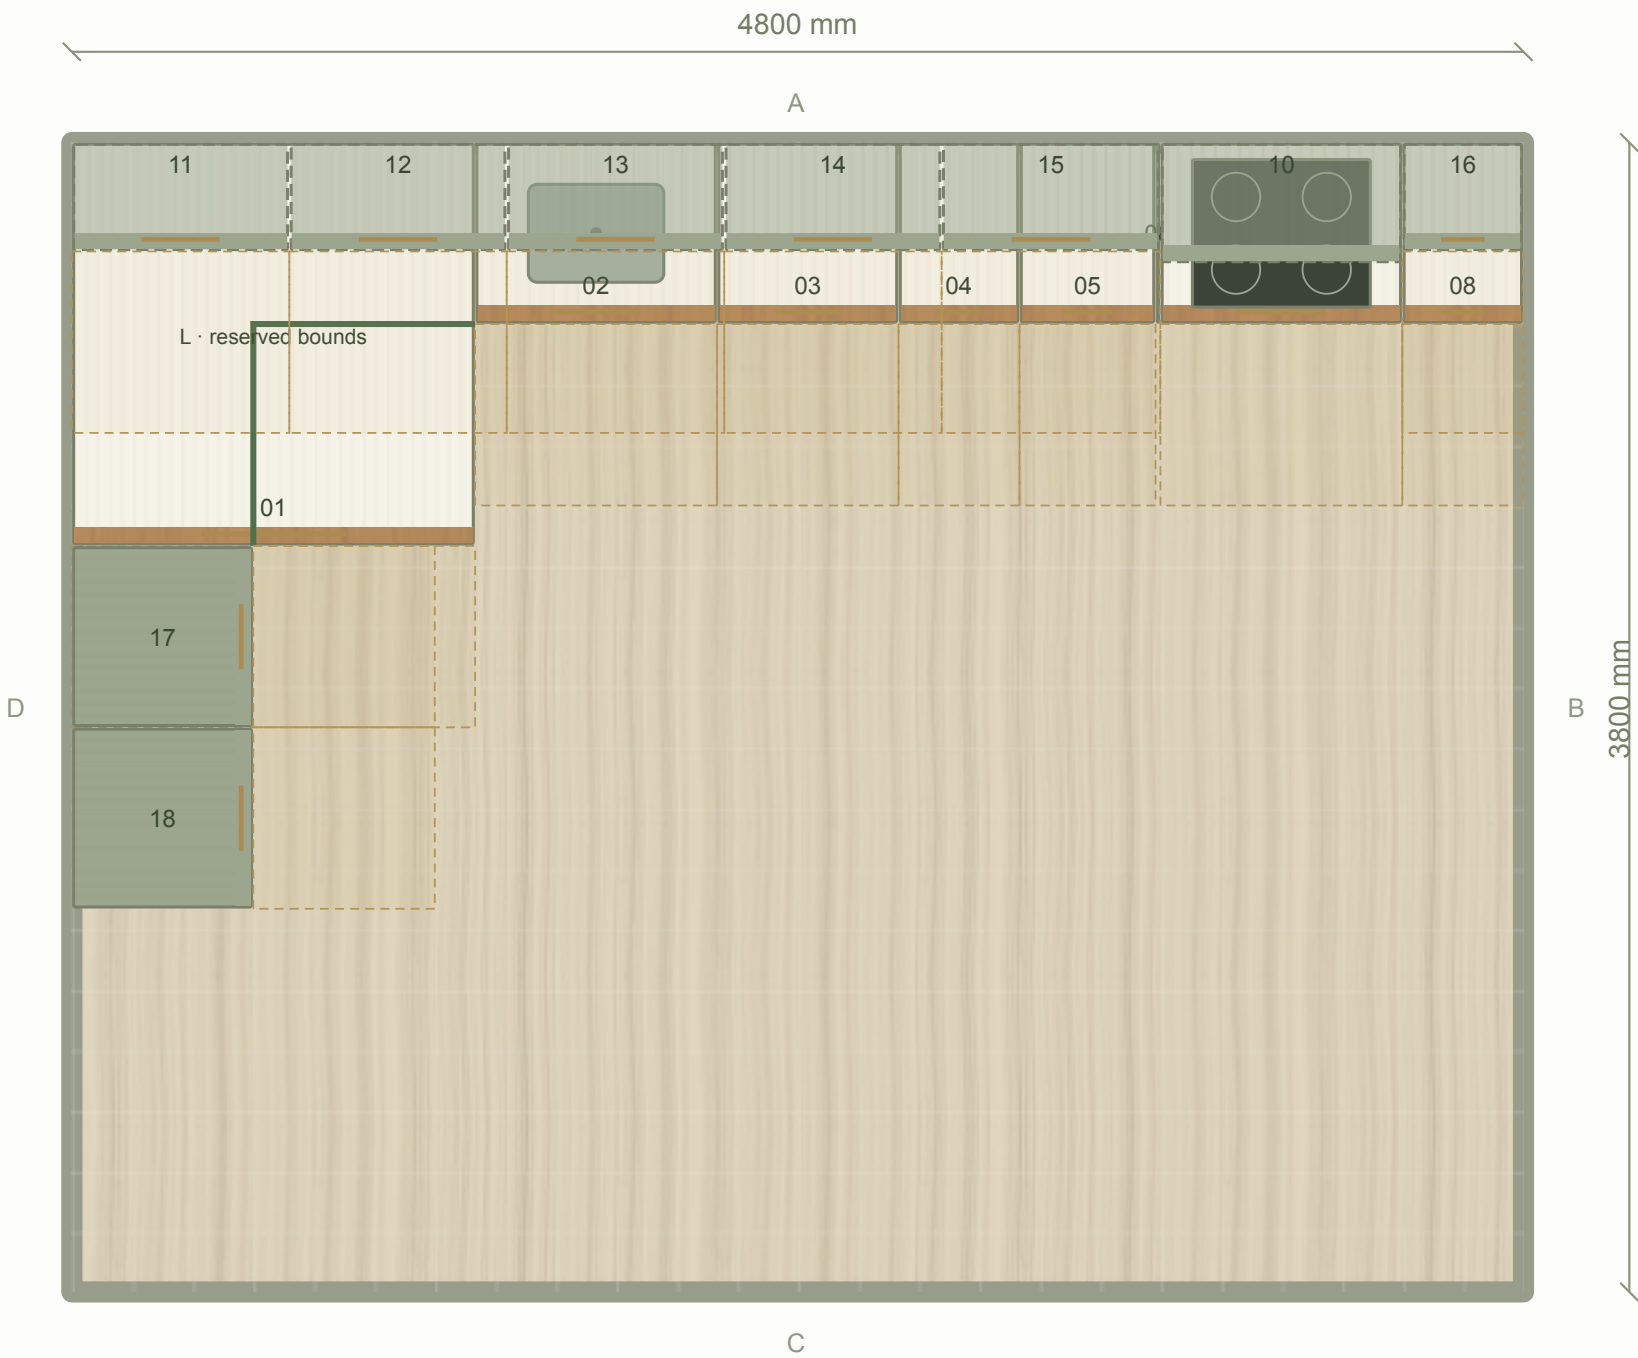

Dashed fronts: wall units · W: water · P: power · V: extraction
DEMO DIMENSIONS · Verify on site · Illustrative plan, not installation approval

COMPONENTS

Reference · width × depth × height (mm)		
01	1333.33 × 1333.33 × 900	L-shaped corner cabin...
02	800 × 600 × 900	Sink cabinet
03	600 × 600 × 870	Dishwasher
04	400 × 600 × 900	Base cabinet
05	450 × 600 × 900	Base cabinet
06	16 × 600 × 900	Filler strip
07	800 × 600 × 900	Drawer cabinet
08	400 × 600 × 900	Base cabinet
09	600 × 500 × 40	Induction hob
10	800 × 400 × 250	Extractor hood
11	719 × 360 × 800	Wall cabinet
12	719 × 360 × 800	Wall cabinet
13	719 × 360 × 800	Wall cabinet
14	719 × 360 × 800	Wall cabinet
15	723 × 360 × 800	Wall cabinet
16	400 × 360 × 800	Wall cabinet
17	600 × 600 × 2300	Oven + microwave tower
18	600 × 600 × 2300	Integrated fridge

DESIGN NOTES

Public example only. Generic planning components, not supplier products. Verify all site measurements and chosen product specifications before ordering.

Panel cutting list available in Workshop.

CLIENT / LOCATION
Illustrative example
No site measurements verified
Design proposal. Verify site measurements and appliance requirements before ordering. Print at 100%; use labelled dimensions.

DRAWING REFERENCE / REVISION
SAMPLE-01 · Rev A
Designer: Kitchform

SCALE / SHEET
1:25 at A3 · mm · 1 / 5
16/10/2026

Kitchform

Sage & oak kitchen

Wall A elevation

DEMO MEASUREMENTS · DESIGN PROPOSAL

COMPONENTS


Reference · width × depth × height (mm)

01	1333.33 × 1333.33 × 900	L-shaped corner cabin...
02	800 × 600 × 900	Sink cabinet
03	600 × 600 × 870	Dishwasher
04	400 × 600 × 900	Base cabinet
05	450 × 600 × 900	Base cabinet
06	16 × 600 × 900	Filler strip
07	800 × 600 × 900	Drawer cabinet
08	400 × 600 × 900	Base cabinet
09	600 × 500 × 40	Induction hob
10	800 × 400 × 250	Extractor hood
11	719 × 360 × 800	Wall cabinet
12	719 × 360 × 800	Wall cabinet
13	719 × 360 × 800	Wall cabinet
14	719 × 360 × 800	Wall cabinet
15	723 × 360 × 800	Wall cabinet
16	400 × 360 × 800	Wall cabinet

DESIGN NOTES

Public example only. Generic planning components, not supplier products. Verify all site measurements and chosen product specifications before ordering.

Panel cutting list available in Workshop.

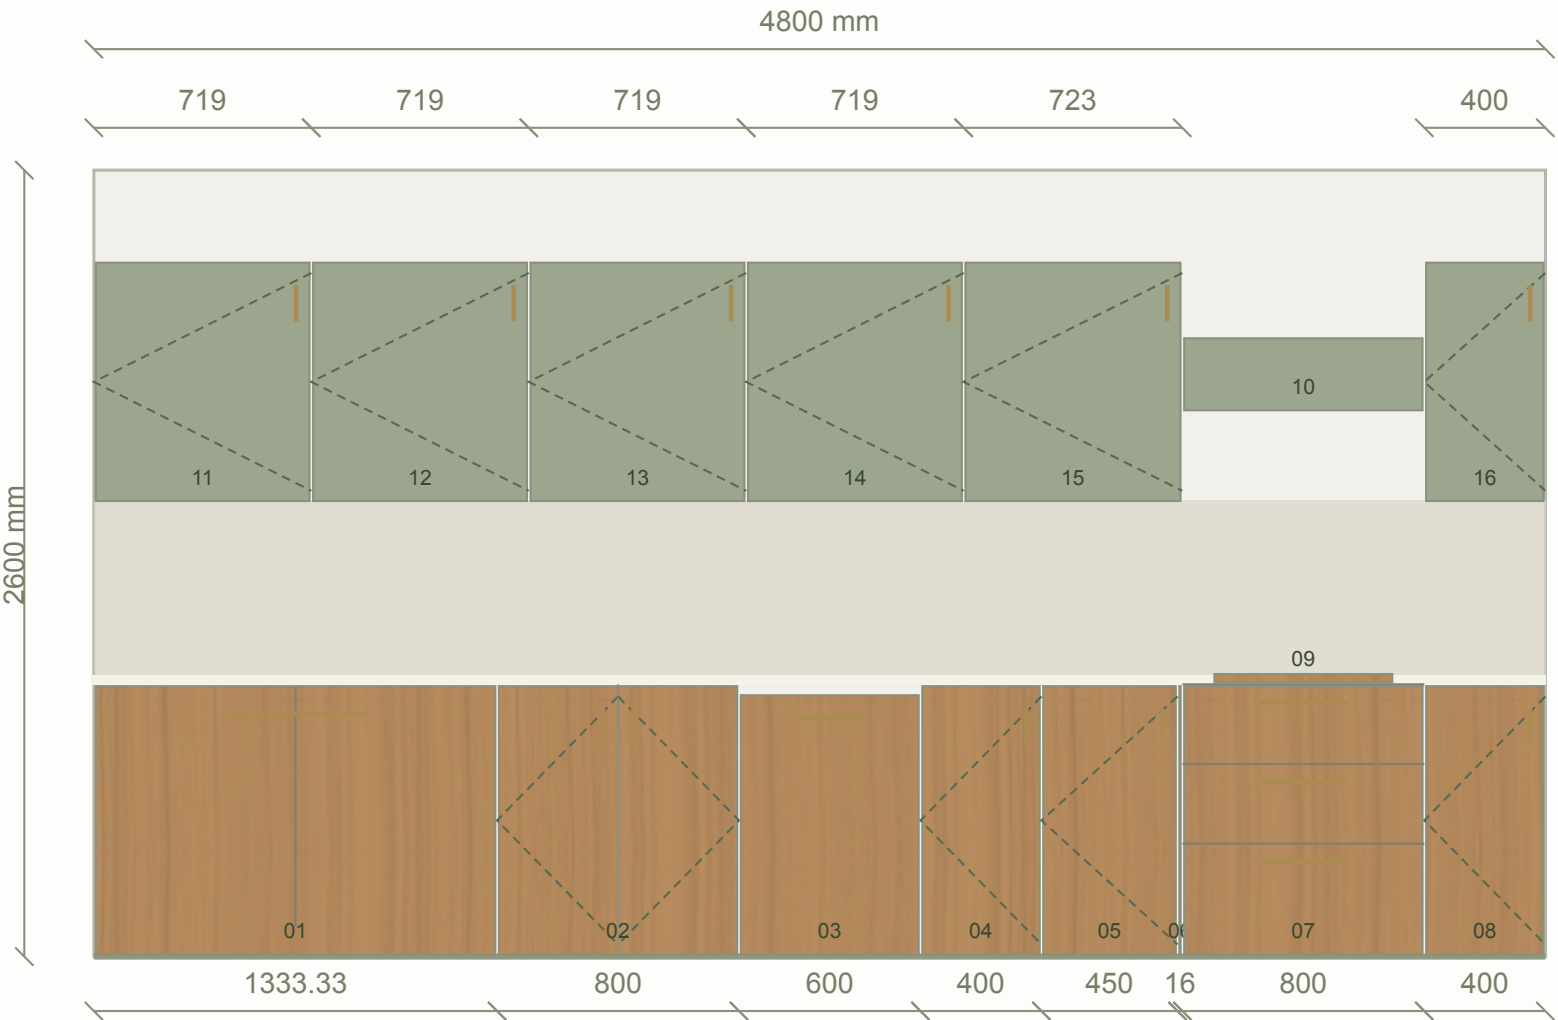

WALL A · FRONT ELEVATION

CLIENT / LOCATION

Illustrative example

No site measurements verified

Design proposal. Verify site measurements and appliance requirements before ordering. Print at 100%; use labelled dimensions.

DRAWING REFERENCE / REVISION

SAMPLE-02 · Rev A

Designer: Kitchform

SCALE / SHEET

1:25 at A3 · mm · 2 / 5

16/10/2026

Kitchform

Sage & oak kitchen

Wall B elevation

DEMO MEASUREMENTS · DESIGN PROPOSAL


COMPONENTS

Reference · width × depth × height (mm)		
07	800 × 600 × 900	Drawer cabinet
08	400 × 600 × 900	Base cabinet
09	600 × 500 × 40	Induction hob
10	800 × 400 × 250	Extractor hood
16	400 × 360 × 800	Wall cabinet

DESIGN NOTES

Public example only. Generic planning components, not supplier products. Verify all site measurements and chosen product specifications before ordering.

Panel cutting list available in Workshop.

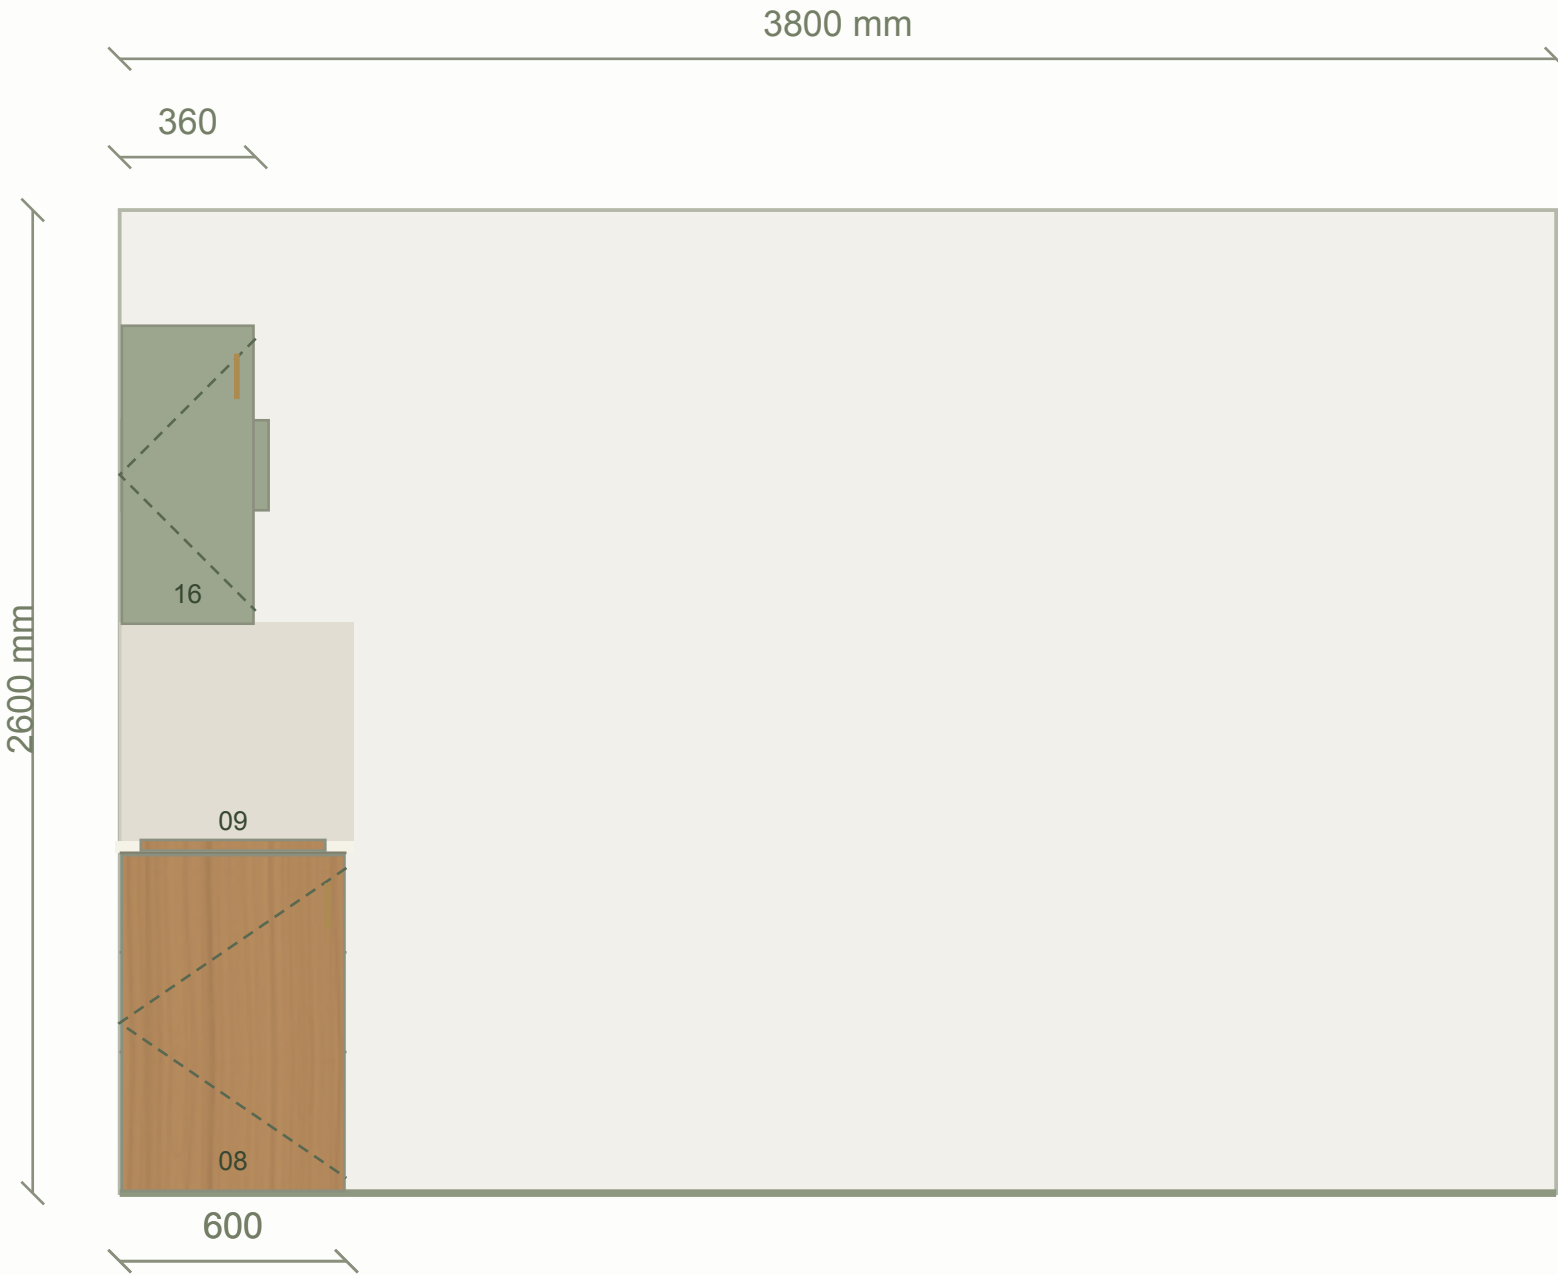

WALL B · FRONT ELEVATION

CLIENT / LOCATION

Illustrative example

No site measurements verified

Design proposal. Verify site measurements and appliance requirements before ordering. Print at 100%; use labelled dimensions.

DRAWING REFERENCE / REVISION

SAMPLE-03 · Rev A

Designer: Kitchform

SCALE / SHEET

1:20 at A3 · mm · 3 / 5

16/10/2026

Kitchform

Sage & oak kitchen

Wall C elevation

DEMO MEASUREMENTS · DESIGN PROPOSAL


COMPONENTS

Reference · width × depth × height (mm)

DESIGN NOTES

Public example only. Generic planning components, not supplier products. Verify all site measurements and chosen product specifications before ordering.

Panel cutting list available in Workshop.

 

WALL C · FRONT ELEVATION

CLIENT / LOCATION

Illustrative example

No site measurements verified

Design proposal. Verify site measurements and appliance requirements before ordering. Print at 100%; use labelled dimensions.

DRAWING REFERENCE / REVISION

SAMPLE-04 · Rev A

Designer: Kitchform

SCALE / SHEET

1:25 at A3 · mm · 4 / 5

16/10/2026

Kitchform

Sage & oak kitchen

Wall D elevation

DEMO MEASUREMENTS · DESIGN PROPOSAL


COMPONENTS

Reference · width × depth × height (mm)		
01	1333.33 × 1333.33 × 900	L-shaped corner cabin...
11	719 × 360 × 800	Wall cabinet
17	600 × 600 × 2300	Oven + microwave tower
18	600 × 600 × 2300	Integrated fridge

DESIGN NOTES

Public example only. Generic planning components, not supplier products. Verify all site measurements and chosen product specifications before ordering.

Panel cutting list available in Workshop.

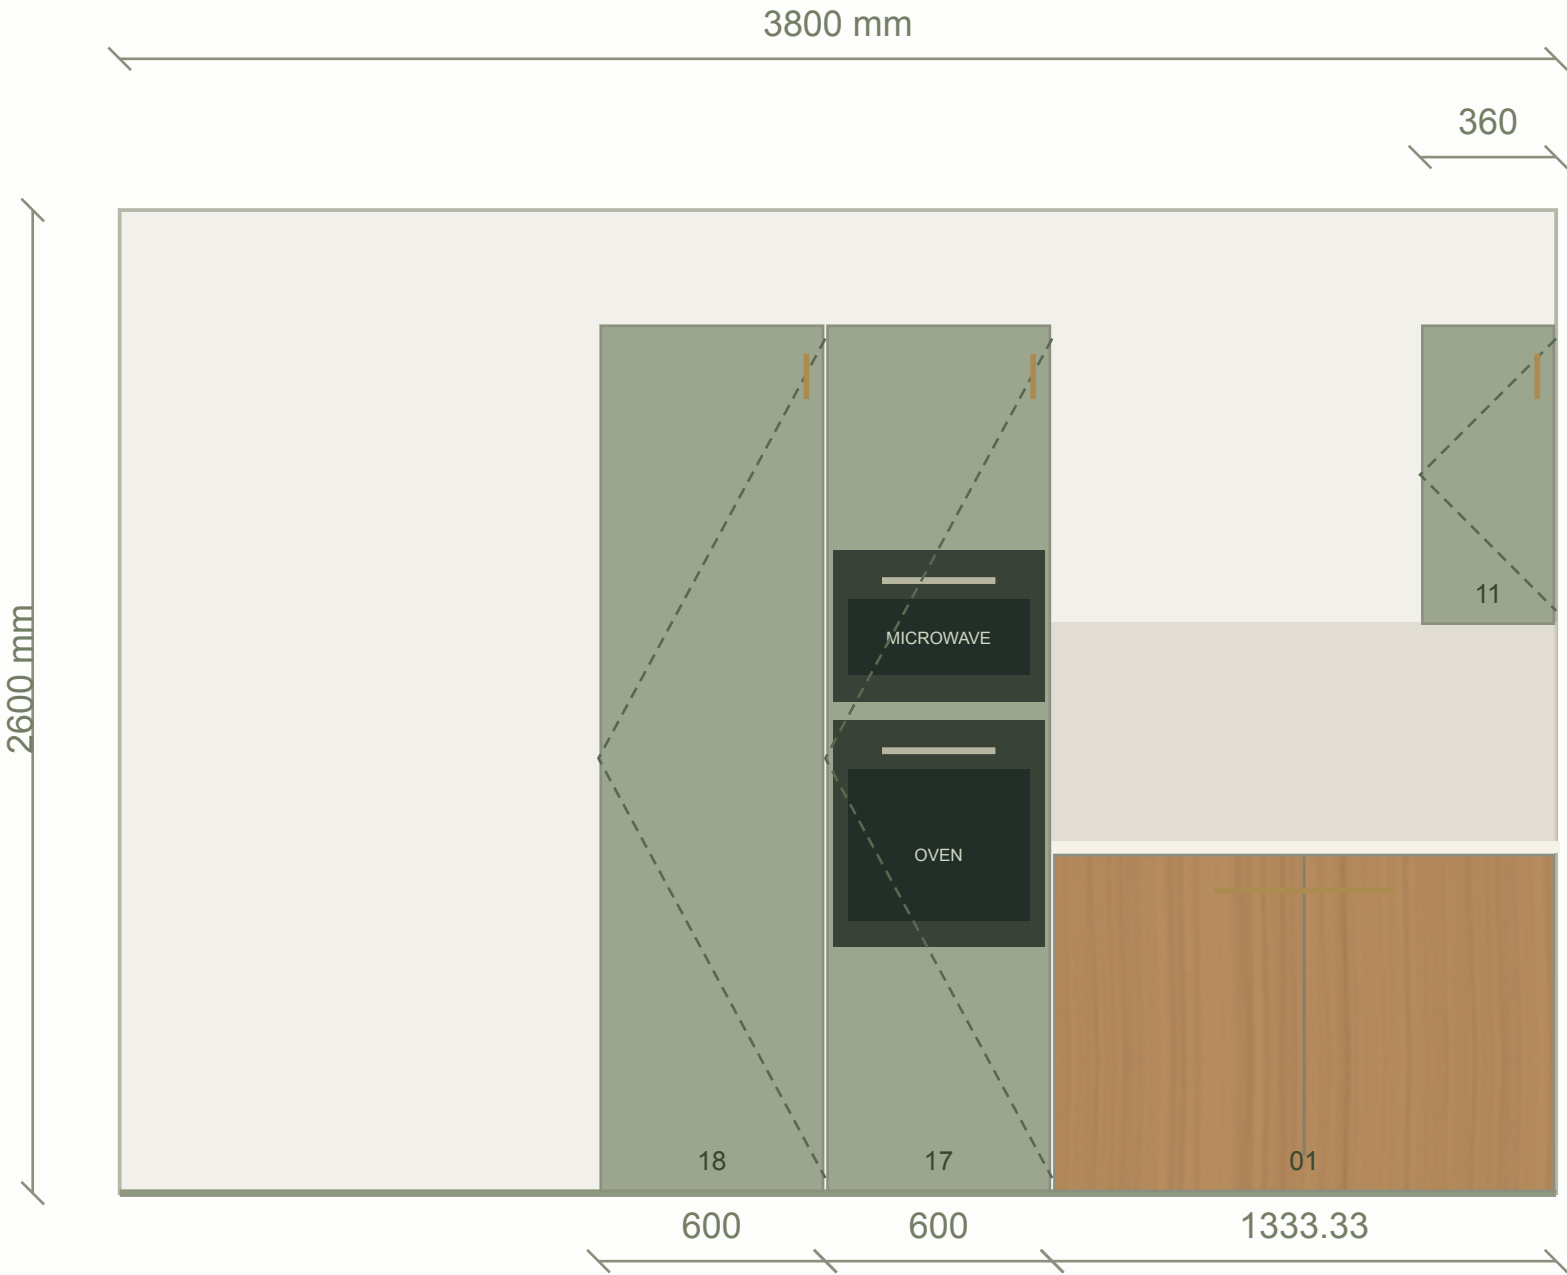

WALL D · FRONT ELEVATION

CLIENT / LOCATION

Illustrative example

No site measurements verified

Design proposal. Verify site measurements and appliance requirements before ordering. Print at 100%; use labelled dimensions.

DRAWING REFERENCE / REVISION

SAMPLE-05 · Rev A

Designer: Kitchform

SCALE / SHEET

1:20 at A3 · mm · 5 / 5

16/10/2026